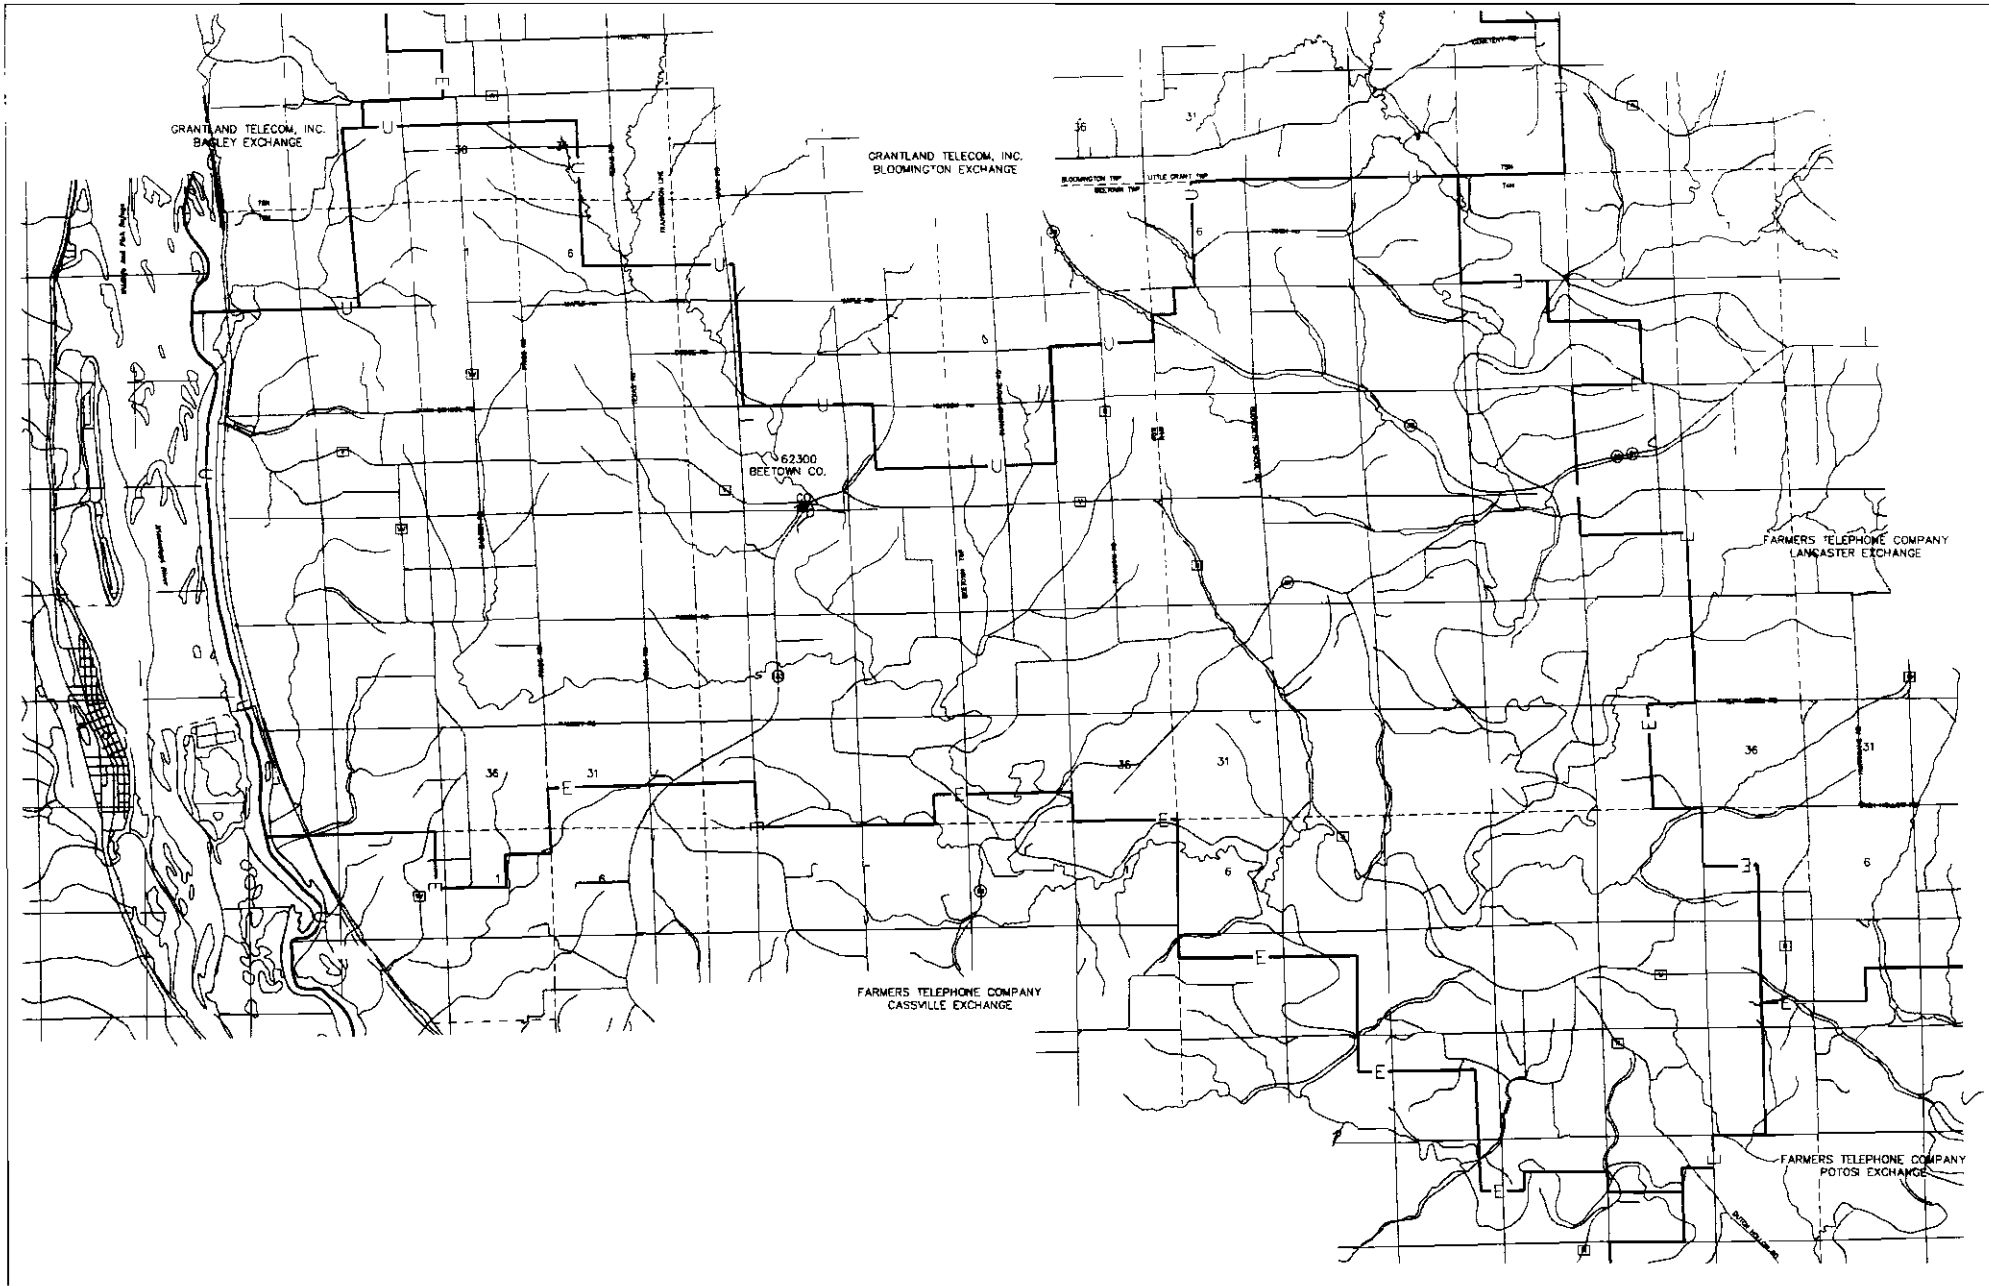
GRANTLAND TELECOM, INC.
BAGLEY EXCHANGE
GRANTLAND TELECOM, INC.
BLOOMINGTON EXCHANGE
62300
BEETOWN CO.
FARMERS TELEPHONE COMPANY
LANCASTER EXCHANGE
FARMERS TELEPHONE COMPANY
CASSVILLE EXCHANGE
FARMERS TELEPHONE COMPANY
POTOSI EXCHANGE
BLOOMINGTON TWP
LITTLE GRANT TWP
BEETOWN TWP
36
31
6
1
FEET
METERS
FARMERS
TELEPHONE COMPANY
TDS
EXCHANGE
DSA DESIGN
DRAWN BY:
CHECKED BY:
DATE:
FILE:
K

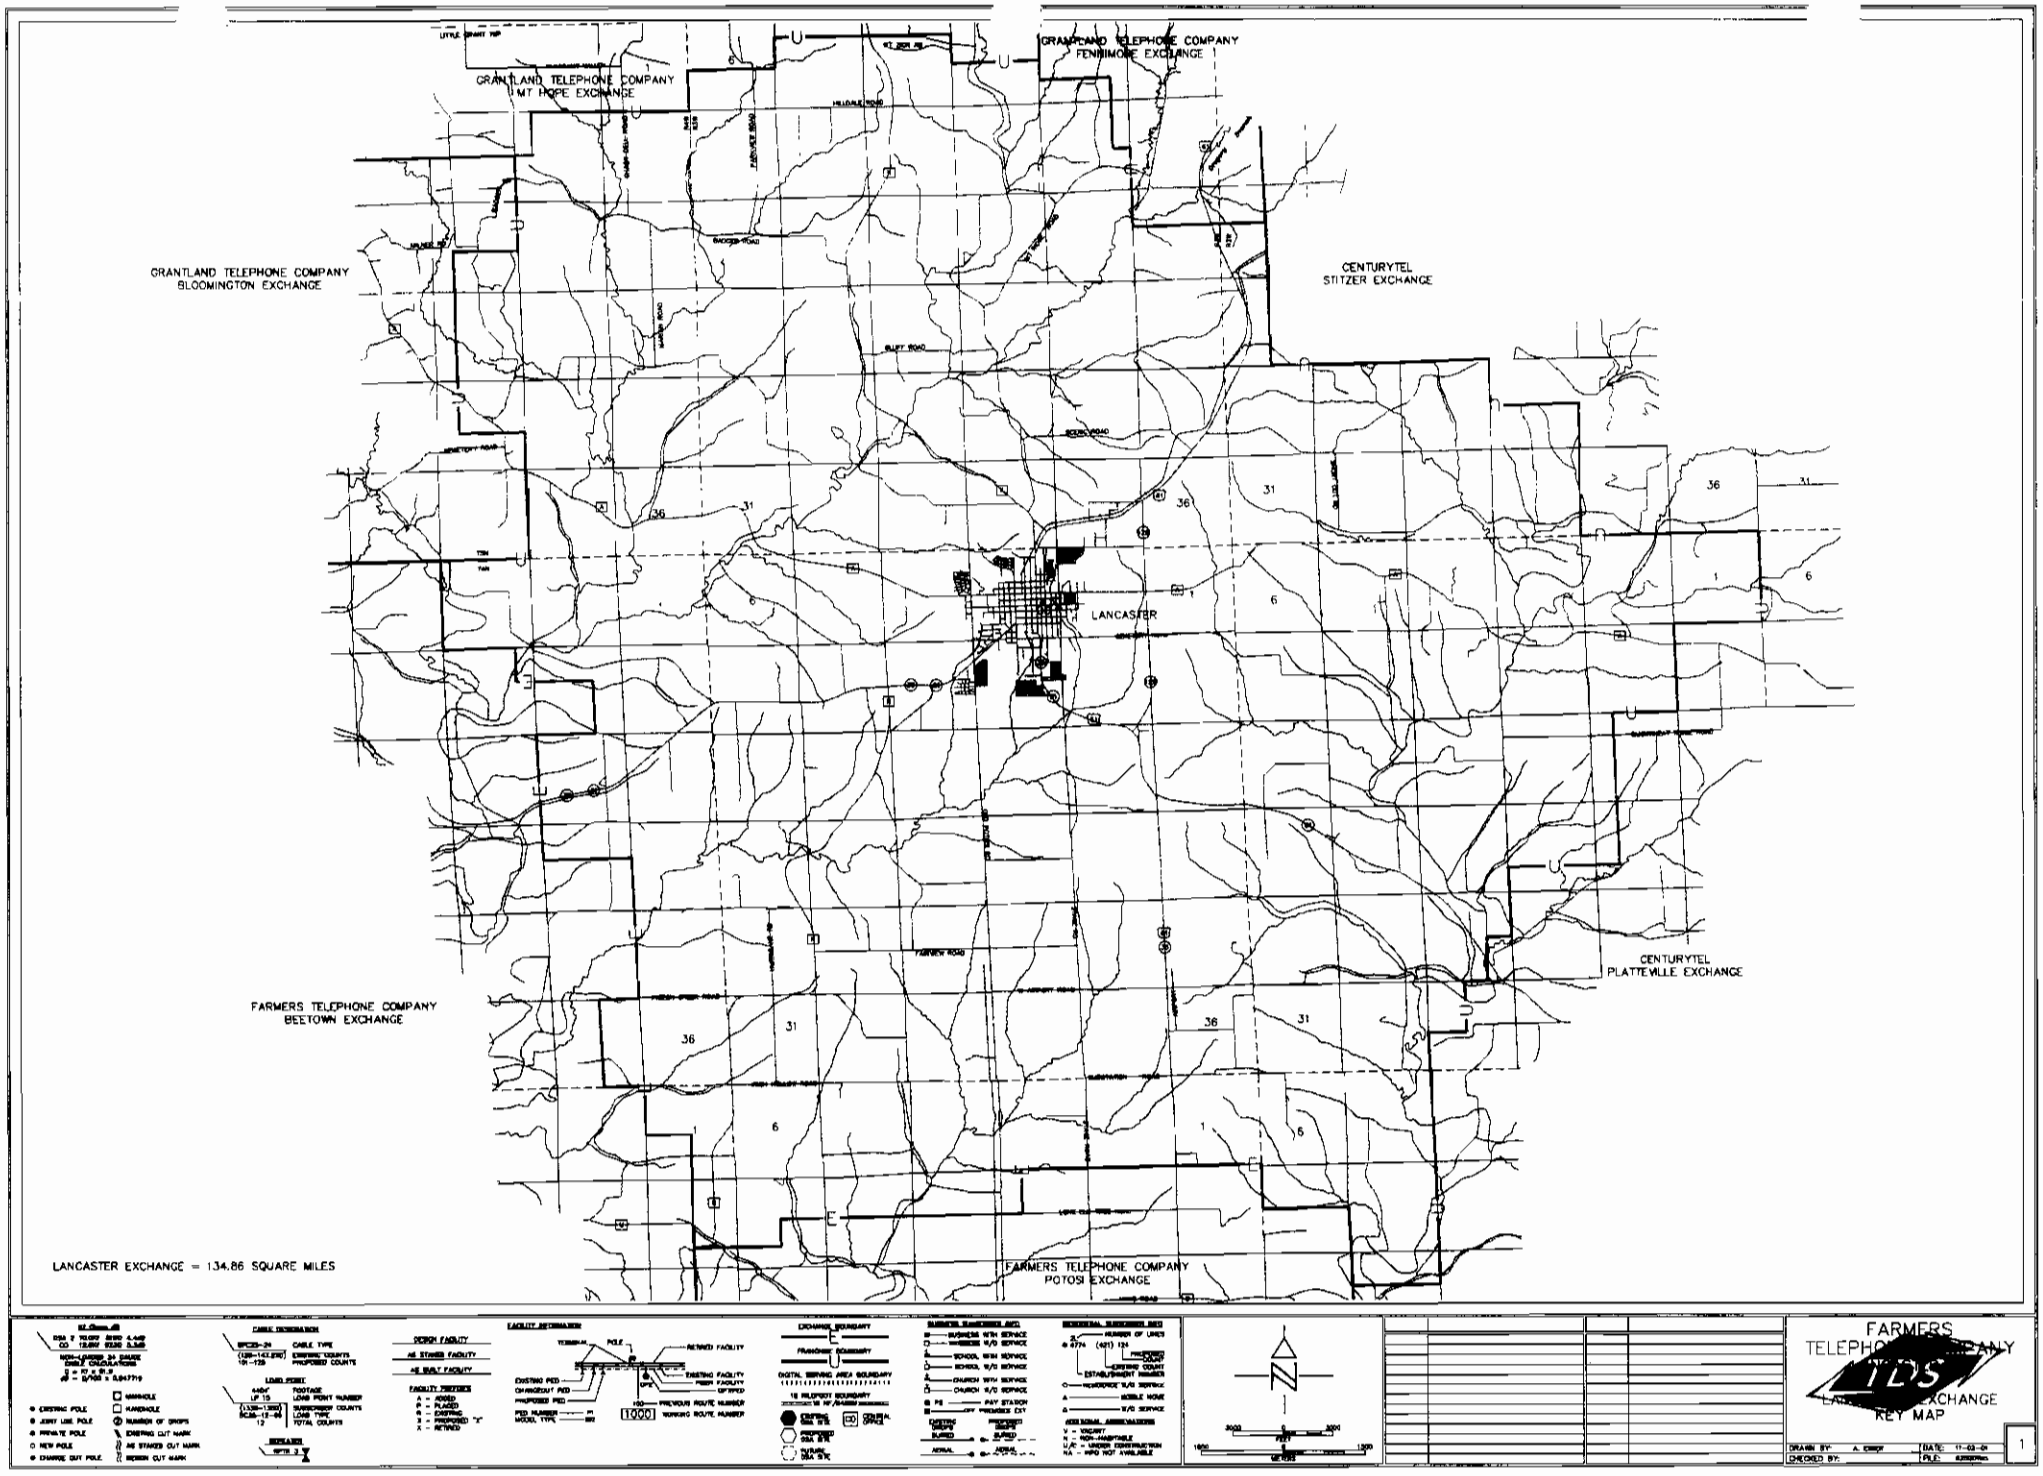
GRANTLAND TELEPHONE COMPANY
MT HOPE EXCHANGE
GRANTLAND TELEPHONE COMPANY
FENNIMORE EXCHANGE
GRANTLAND TELEPHONE COMPANY
BLOOMINGTON EXCHANGE
CENTURYTEL
STITZER EXCHANGE
LANCASTER
CENTURYTEL
PLATTEVILLE EXCHANGE
FARMERS TELEPHONE COMPANY
BEETOWN EXCHANGE
FARMERS TELEPHONE COMPANY
POTOSI EXCHANGE
LANCASTER EXCHANGE = 134.86 SQUARE MILES
FARMERS
TELEPHONE COMPANY
TDS
LANCASTER EXCHANGE
KEY MAP
DRAWN BY:
CHECKED BY:
DATE:
FILE:
1

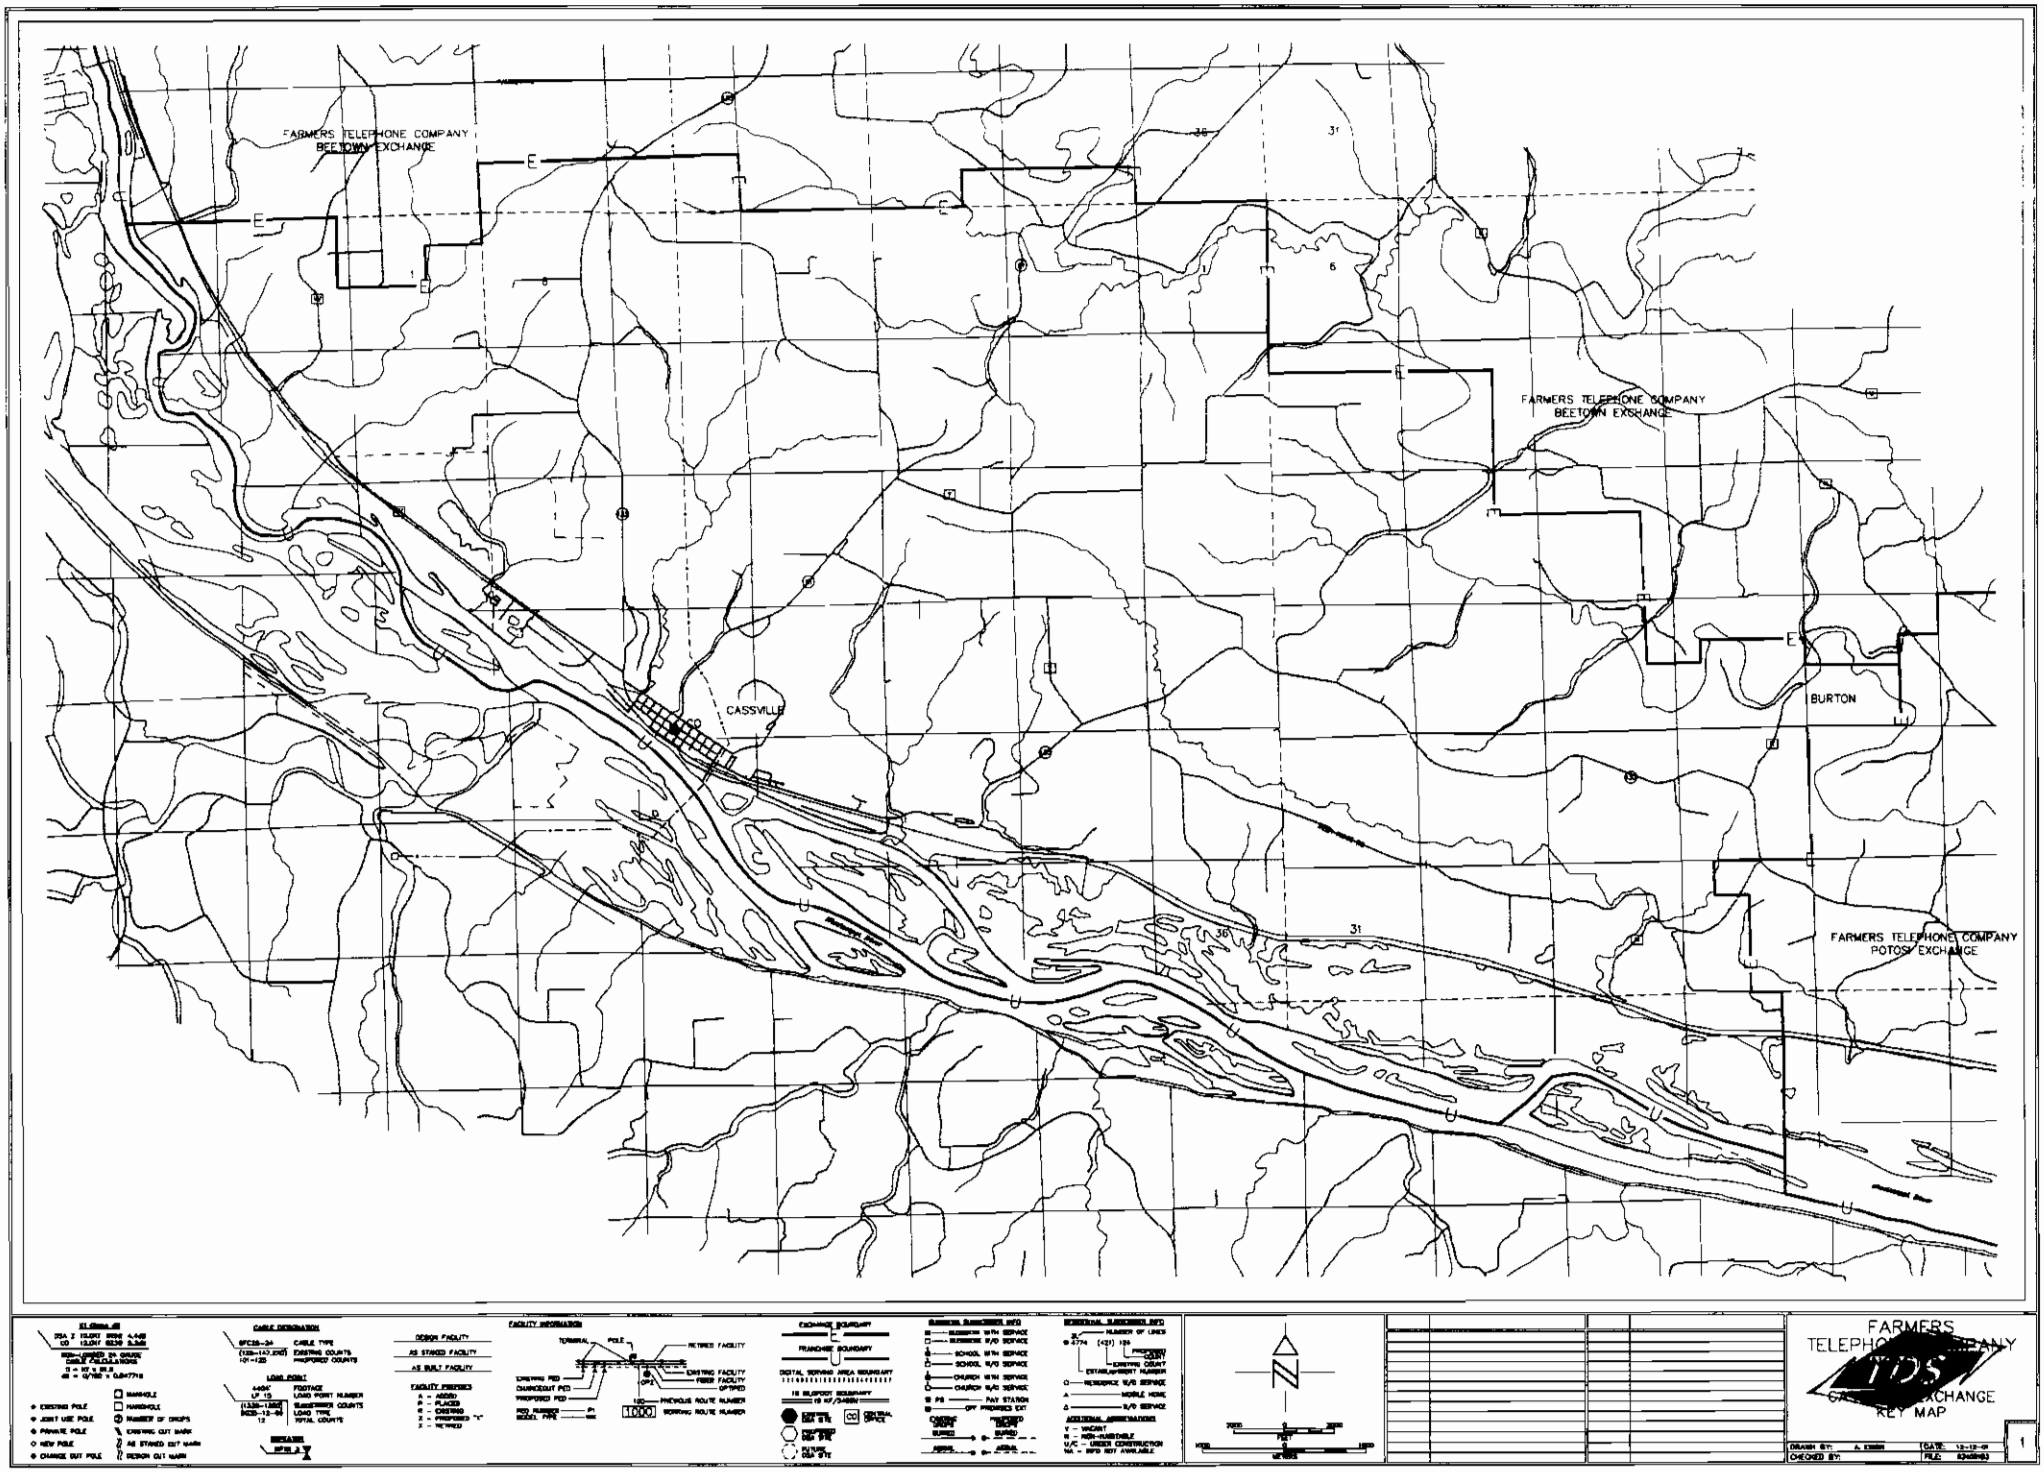
FARMERS TELEPHONE COMPANY
BEETOWN EXCHANGE
FARMERS TELEPHONE COMPANY
BEETOWN EXCHANGE
CASSVILLE
BURTON
FARMERS TELEPHONE COMPANY
POTOSI EXCHANGE
FARMERS
TELEPHONE COMPANY
TDS
EXCHANGE
KEY MAP
1

FARMERS TELEPHONE COMPANY
LANCASTER EXCHANGE

FARMERS TELEPHONE COMPANY
LANCASTER EXCHANGE

FARMERS TELEPHONE COMPANY
BEECHWOOD EXCHANGE

CENTURYTEL
PLATTEVILLE EXCHANGE

FARMERS TELEPHONE COMPANY
CASSVILLE EXCHANGE

POTOSI

DICKEYVILLE TELEPHONE COMPANY
DICKEYVILLE EXCHANGE

CABLE INFORMATION

BFC25-24 — CABLE TYPE
(139-143.200) — EXISTING COUNTS
NP-126 — PROPOSED COUNTS

LOAD POINT

AAAA — FOOTAGE
LP 15 — LOAD POINT NUMBER
(1230-1.200) — SUBSCRIBER COUNTS
BC30-12-99 — LOAD TYPE
12 — TOTAL COUNTS

REPEATER
NPTR 2

DRAWN FACILITY
AS STAKED FACILITY
AS BUILT FACILITY

FACILITY PROFILES
A = AERIAL
P = PLACED
N = TERRENO
X = PROPOSED "X"
R = RETIRED

FACILITY INFORMATION

TERMINAL — POLE — RETIRED FACILITY
EXISTING PED — EXISTING FACILITY
CHANGEOUT PED — NEW FACILITY
PROPOSED PED — DEFINED
PED NUMBER — PC — 100 — PREVIOUS ROUTE NUMBER
MODEL TYPE — 891 — 1000 — WORKING ROUTE NUMBER

EXCHANGE BOUNDARY
ROADCASE BOUNDARY
DIGITAL SERVING AREA BOUNDARY
10 KILOFOOT BOUNDARY
EXISTING DSLAM
PROPOSED DSLAM
DSLAM SITE
CO — CENTRAL OFFICE

BUSINESS SUBSCRIBER INFO
BUSINESS WITH SERVICE
BUSINESS W/O SERVICE
SCHOOL WITH SERVICE
SCHOOL W/O SERVICE
CHURCH WITH SERVICE
CHURCH W/O SERVICE
PS — PAY STATION
PR — OFF PREMISES EXT
EXISTING CABLE BURIED
PROPOSED CABLE BURIED
AERIAL
AERIAL

RESIDENTIAL SUBSCRIBER INFO
NUMBER OF LINES
6-2734 (4241) 134
PROPOSED COUNT
Customer COUNT
ESTABLISHMENT NUMBER
RESIDENTIAL W/O SERVICE
MOBILE HOME
W/O SERVICE

ADDITIONAL ABBREVIATIONS
V - VACANT
N - NON-HABITABLE
U/C - UNDER CONSTRUCTION
NA - INFO NOT AVAILABLE

N

2000 2000
FEET
1000 0 1000
METERS

FARMERS TELEPHONE COMPANY
EXCHANGE
EXISTING SYSTEM

DRAWN BY: A. EMMA
DATE: 11-13-01
CHECKED BY:
FILE:

1