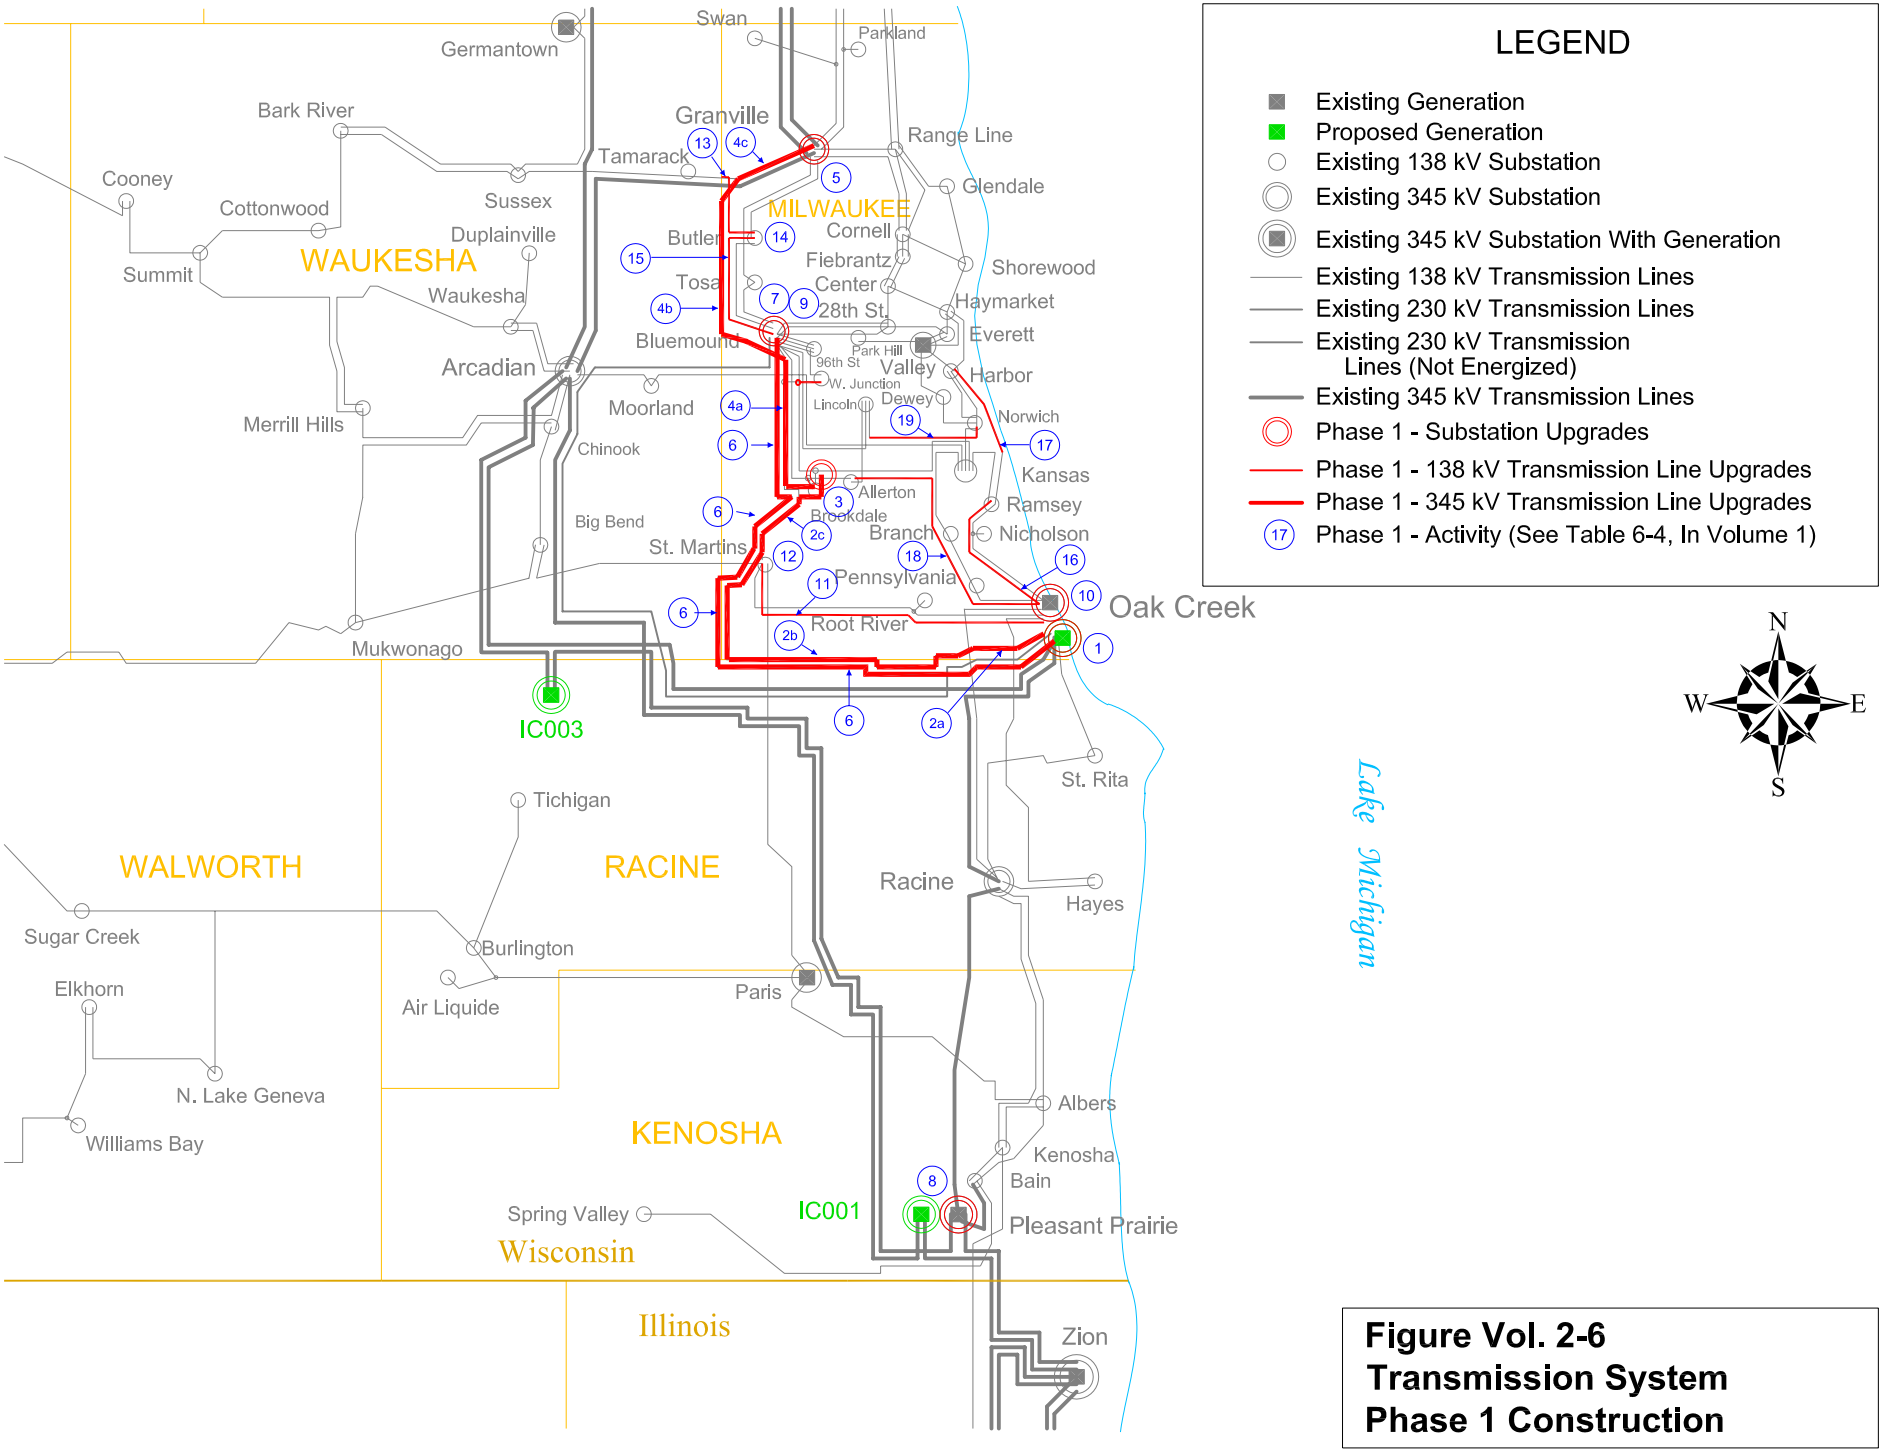

Figure Vol. 2-6
Transmission System
Phase 1 Construction