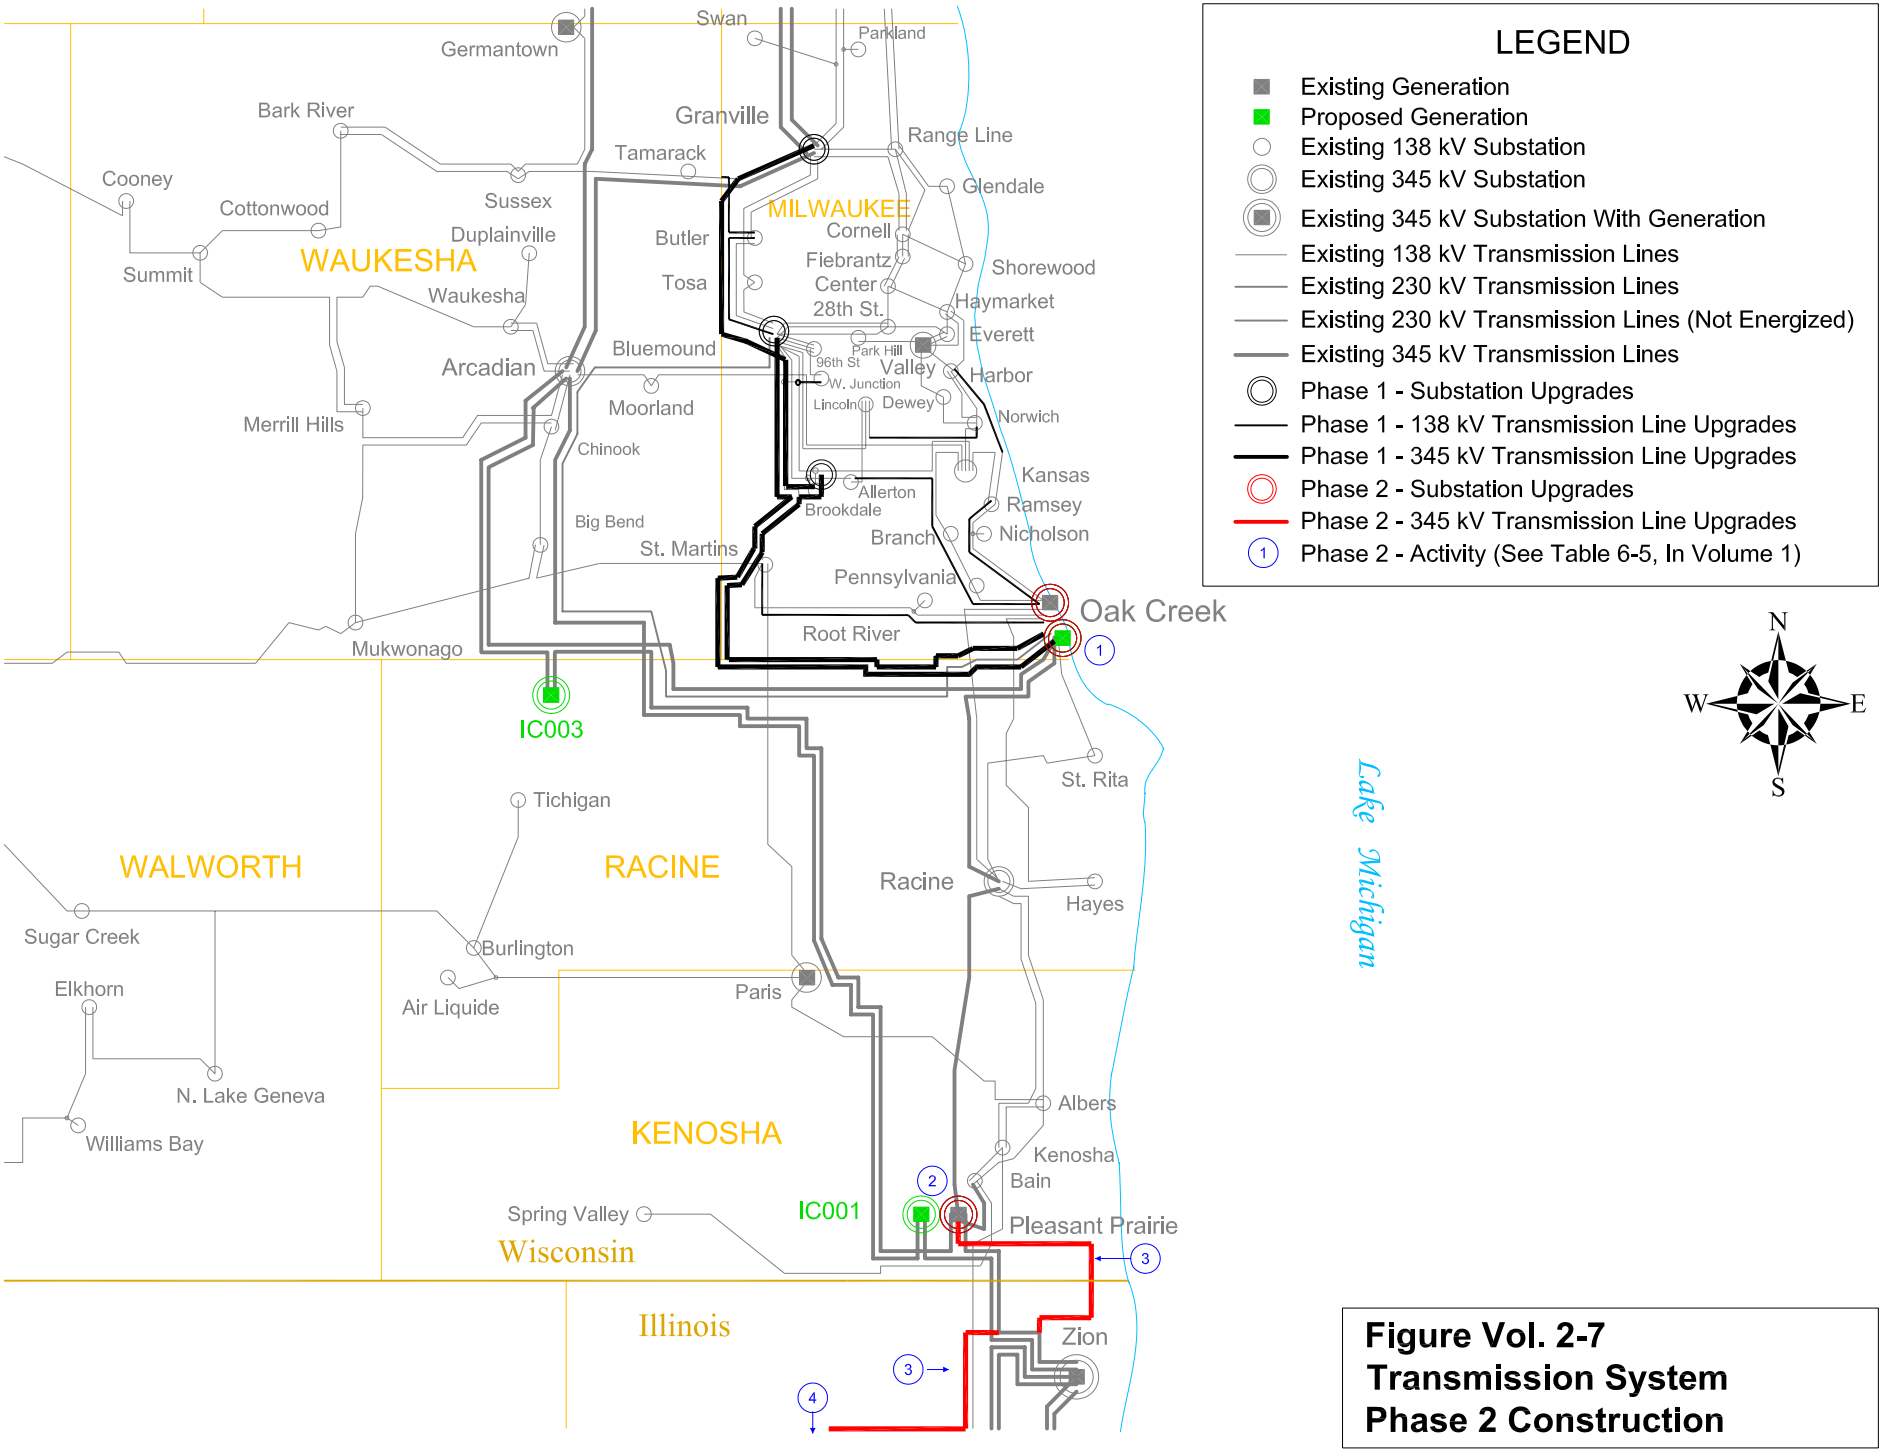

Figure Vol. 2-7
Transmission System
Phase 2 Construction